


5/22/2023

Hoover #61 Drainage Improvement Project

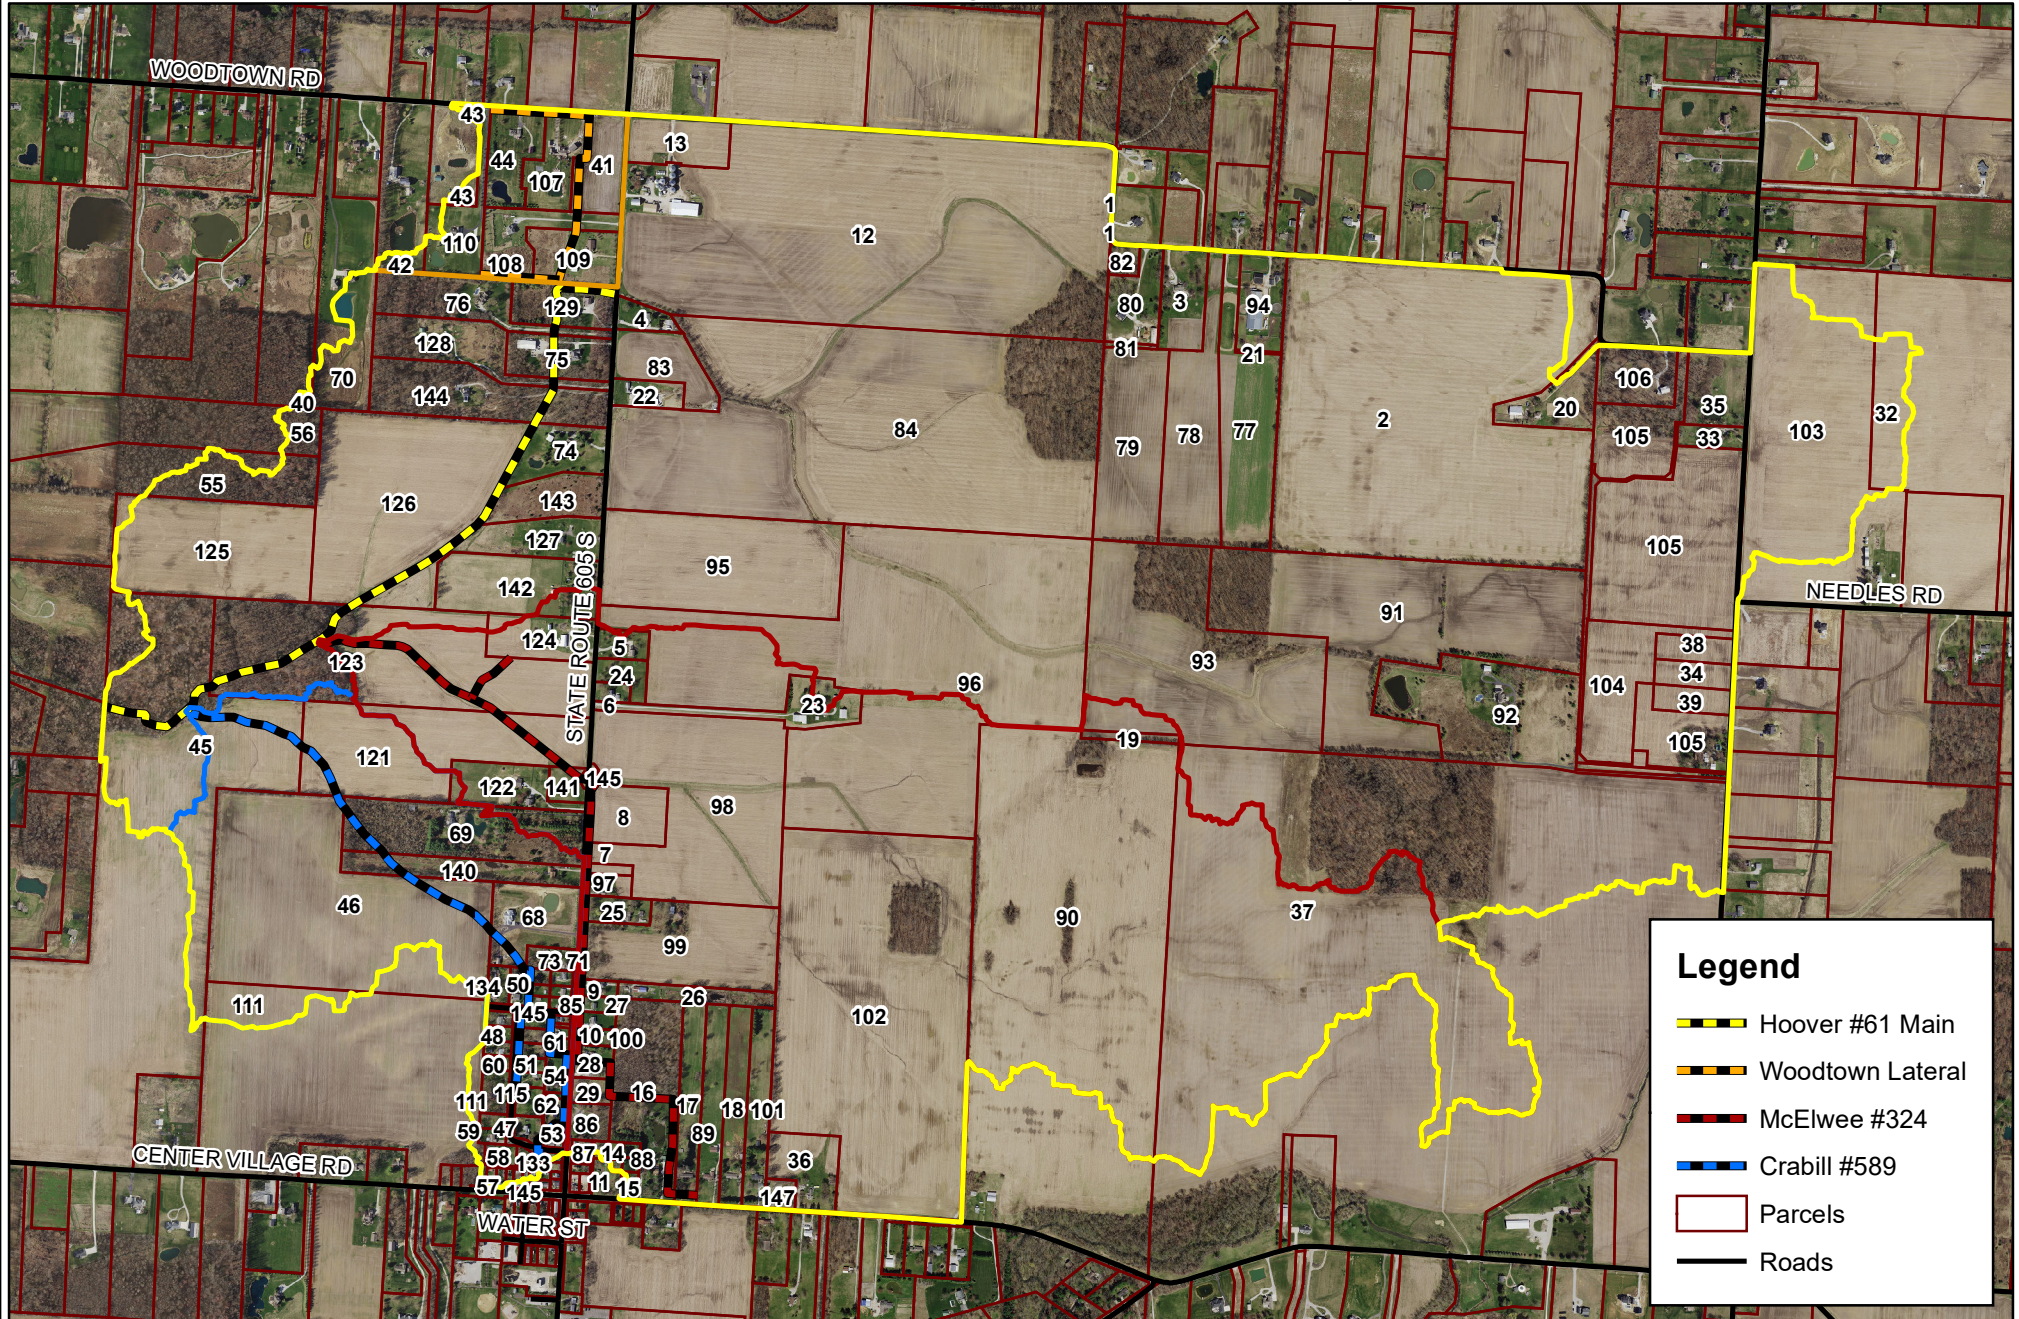

Legend

- Hoover #61 Main
- Woodtown Lateral
- McElwee #324
- Crabill #589
- Parcels
- Roads



Delaware Soil & Water Conservation District
557 Sunbury Rd. Suite A
Delaware, OH 43015
(740) 368-1921
soilandwater.co.delaware.oh.us




0 640 1,280 Feet

Note:
Delaware SWCD makes no guaranty or
warranty as to the accuracy of the
information on this map.

5/22/2023

Hoover #61 Drainage Improvement Project - Woodtown Lateral

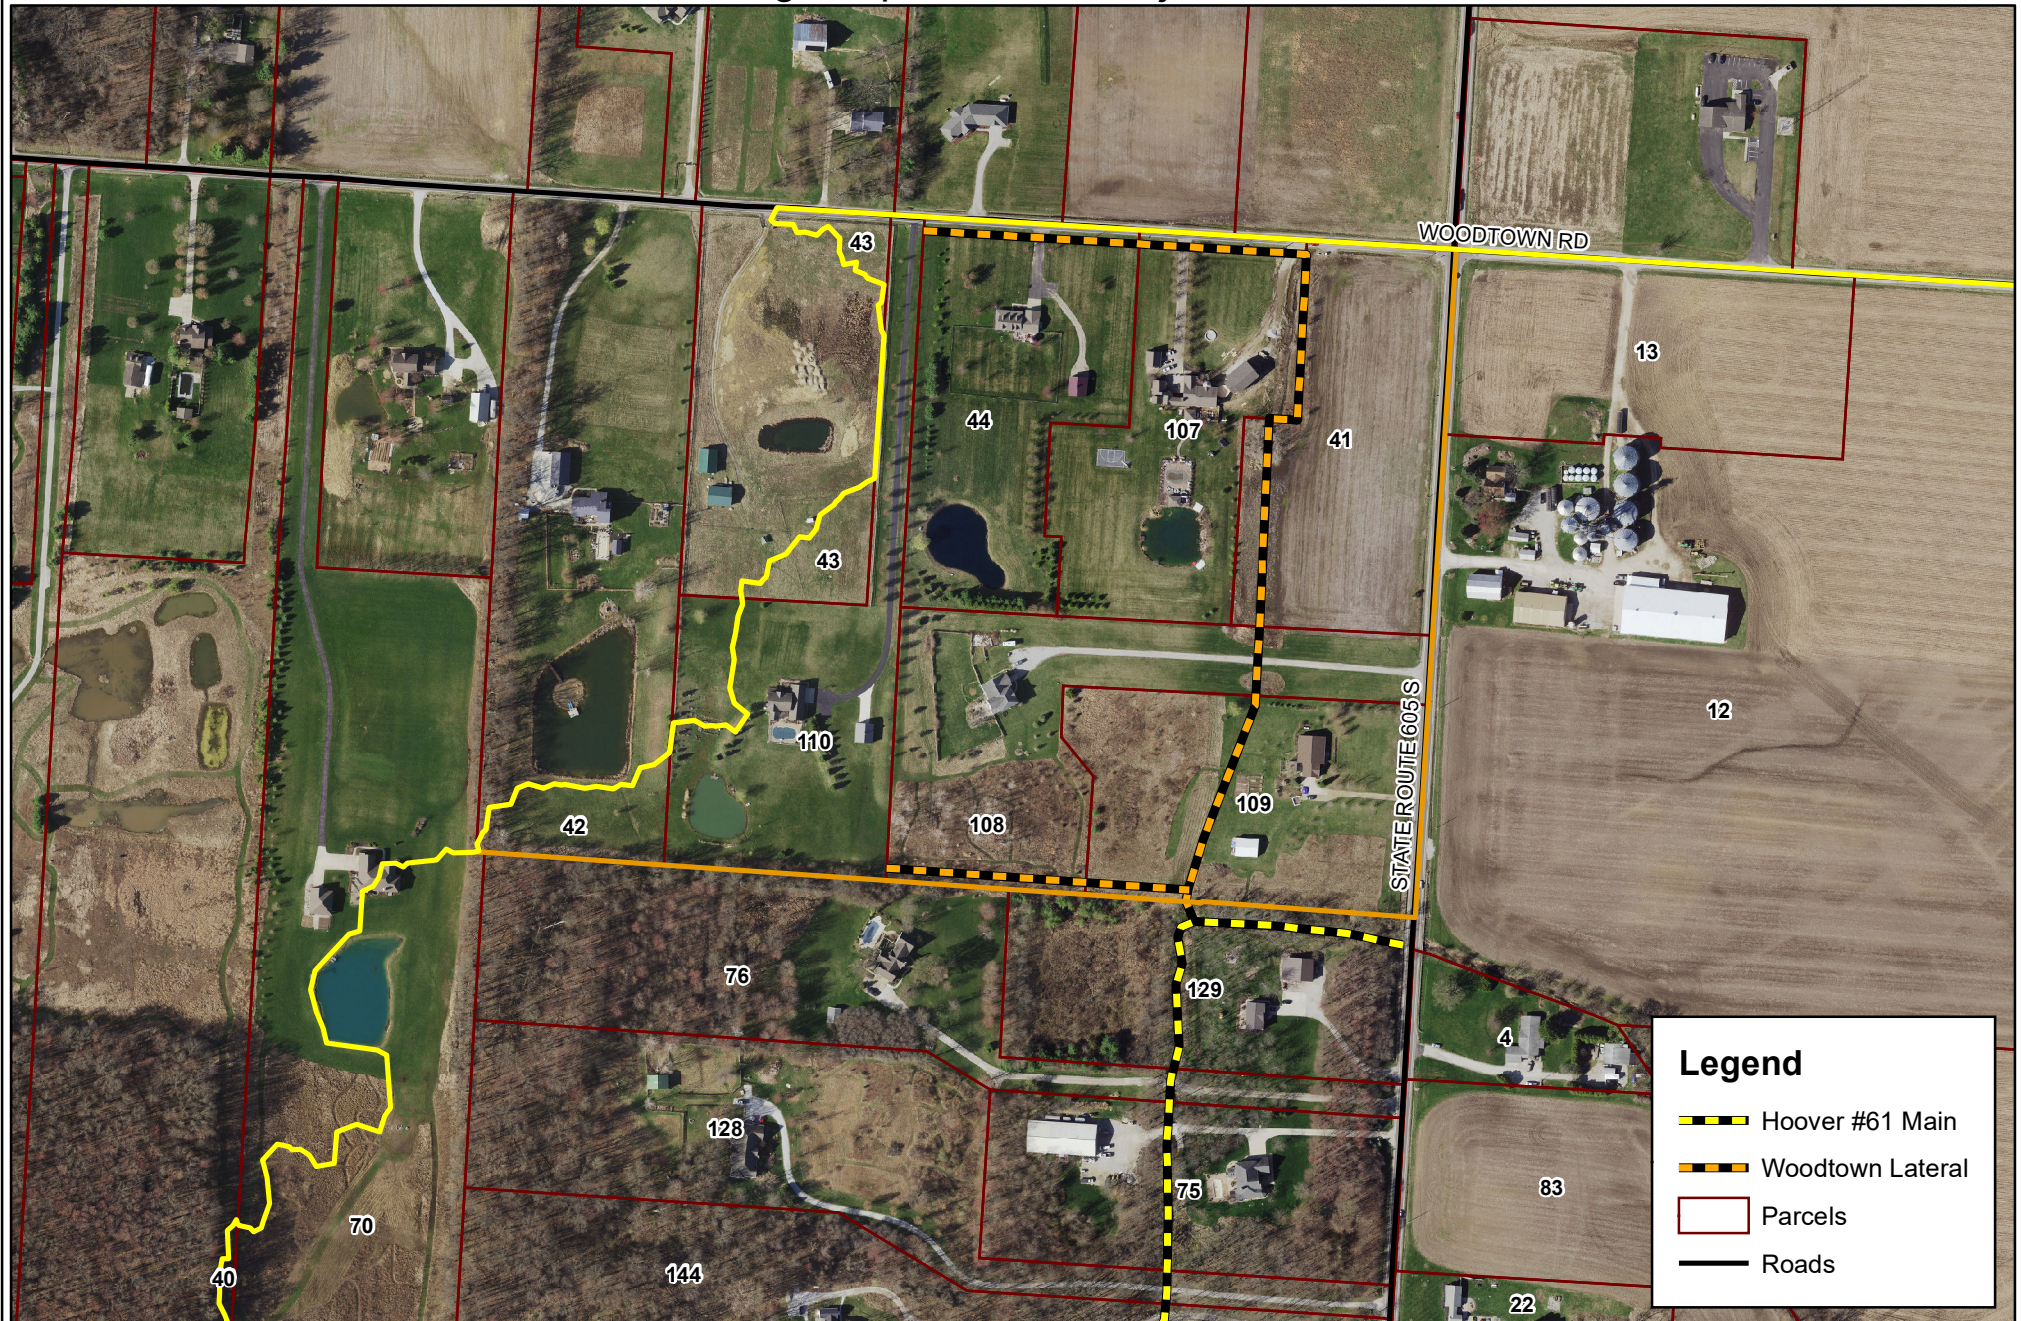

Delaware Soil & Water Conservation District
557 Sunbury Rd. Suite A
Delaware, OH 43015
(740) 368-1921
soilandwater.co.delaware.oh.us




0 175 350 Feet

Note:
Delaware SWCD makes no guaranty or
warranty as to the accuracy of the
information on this map.

5/22/2023

Hoover #61 Drainage Improvement Project - McElwee #324

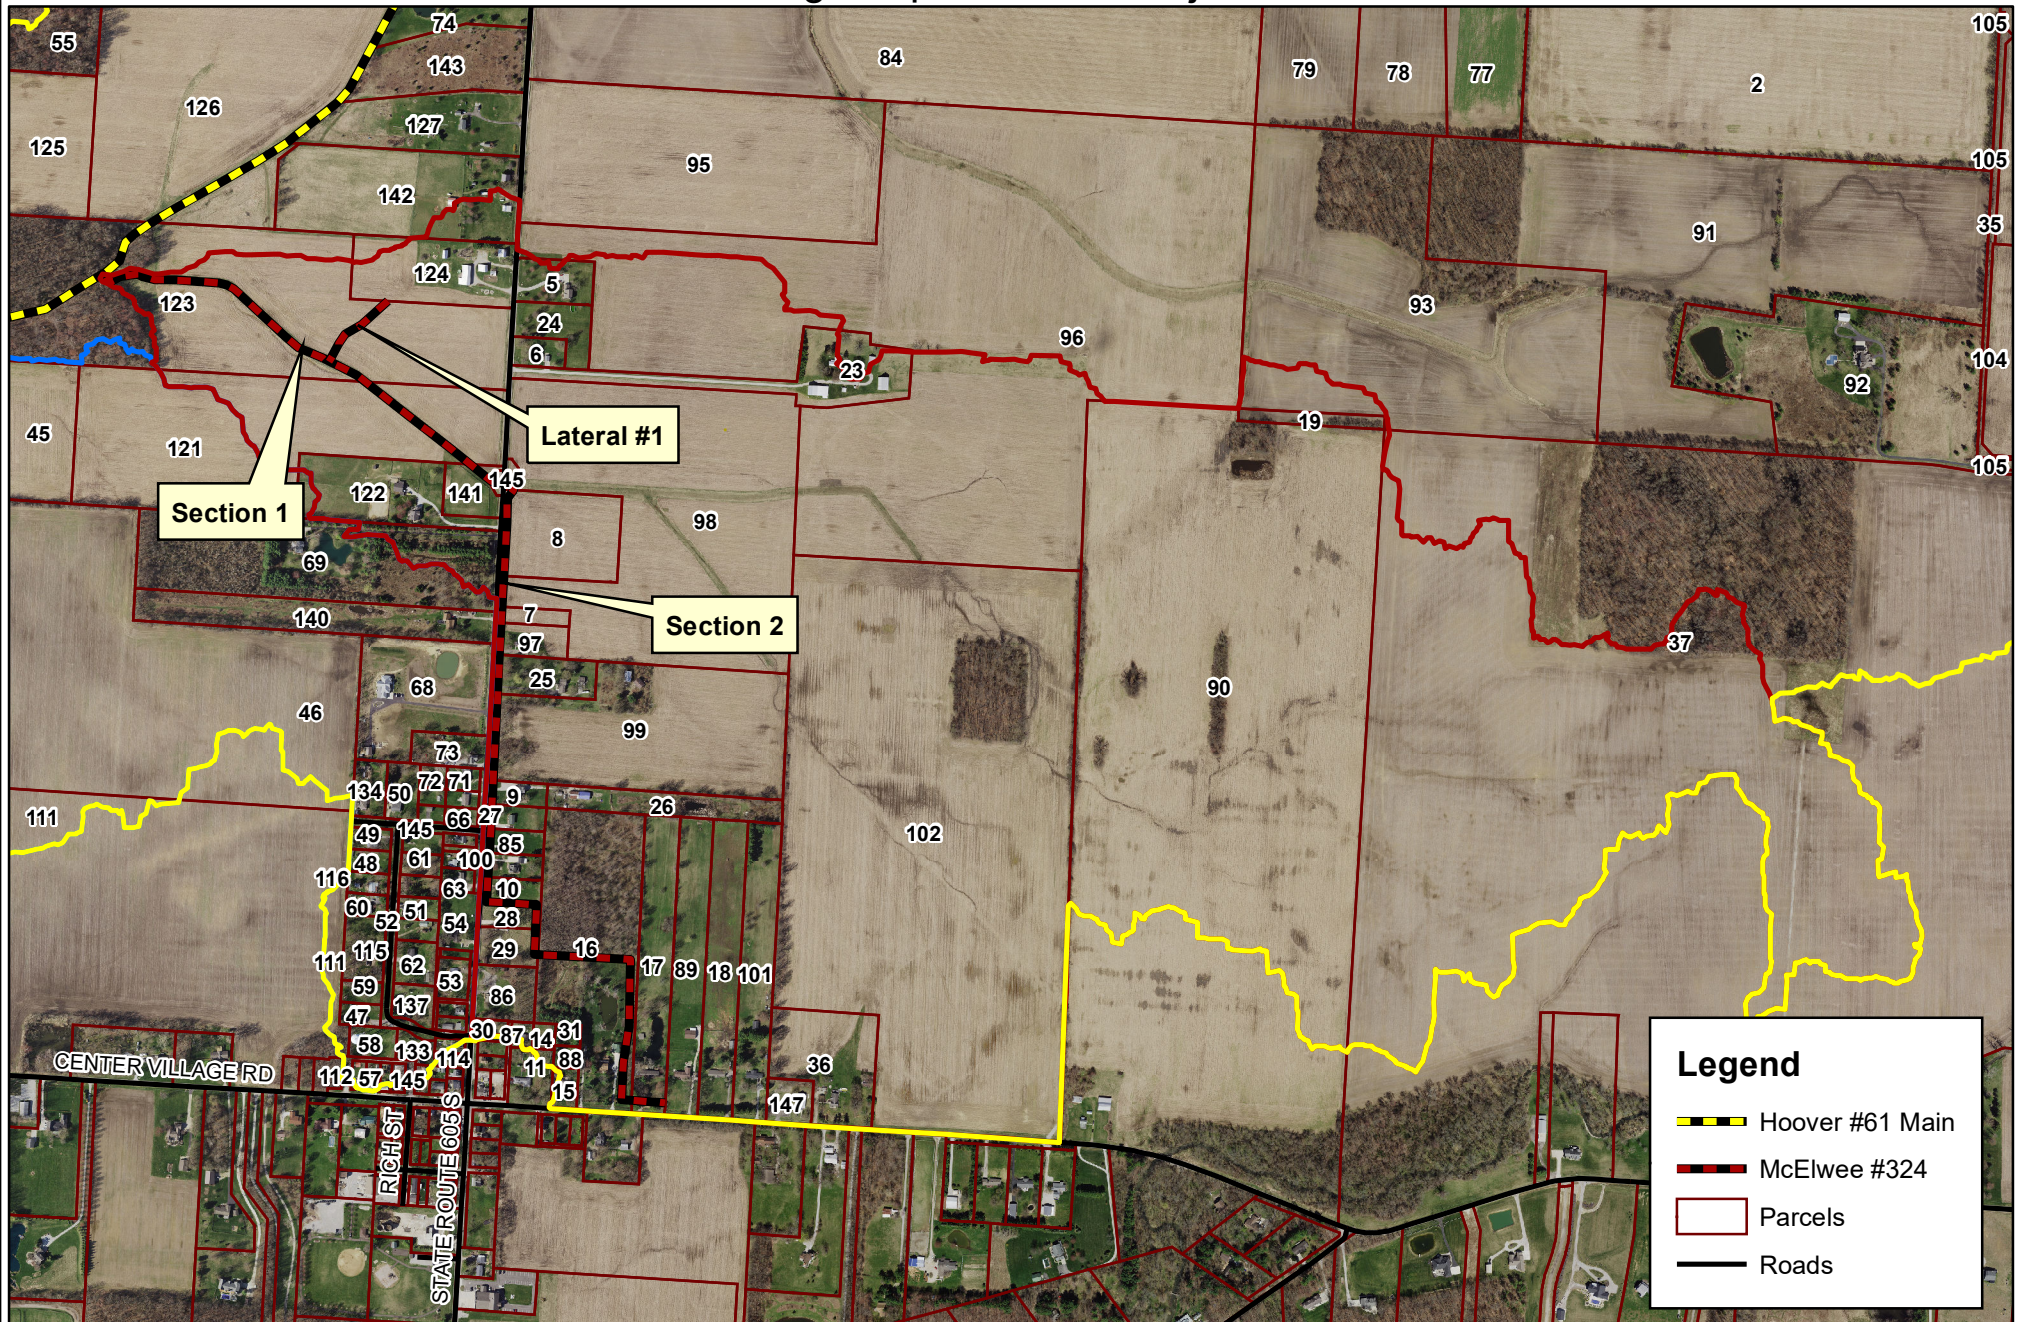


Delaware Soil & Water Conservation District
557 Sunbury Rd. Suite A
Delaware, OH 43015
(740) 368-1921
soilandwater.co.delaware.oh.us



0 460 920 Feet

Note:
Delaware SWCD makes no guaranty or
warranty as to the accuracy of the
information on this map.

Hoover #61 Drainage Improvement Project - Crabill #589

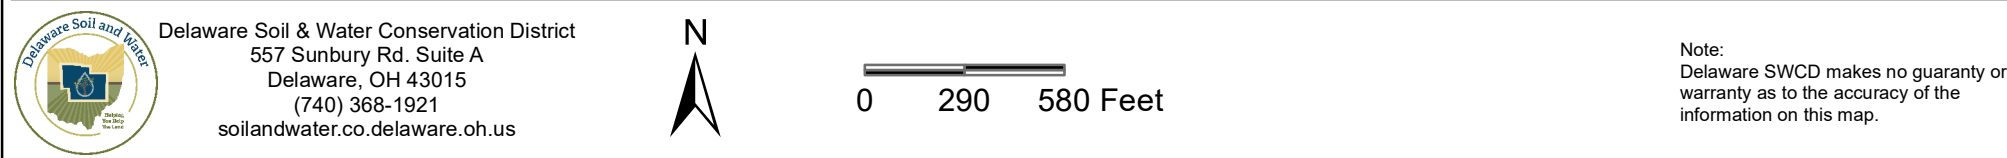

Hoover #61 Drainage Improvement Project - Center Village Area

**Legend**

- Hoover #61 Main
- McElwee #324
- Crabill #589
- Roads
- Parcels



Delaware Soil & Water Conservation District
 557 Sunbury Rd. Suite A
 Delaware, OH 43015
 (740) 368-1921
soilandwater.co.delaware.oh.us



0 160 320 Feet

Note:
 Delaware SWCD makes no guaranty or
 warranty as to the accuracy of the
 information on this map.